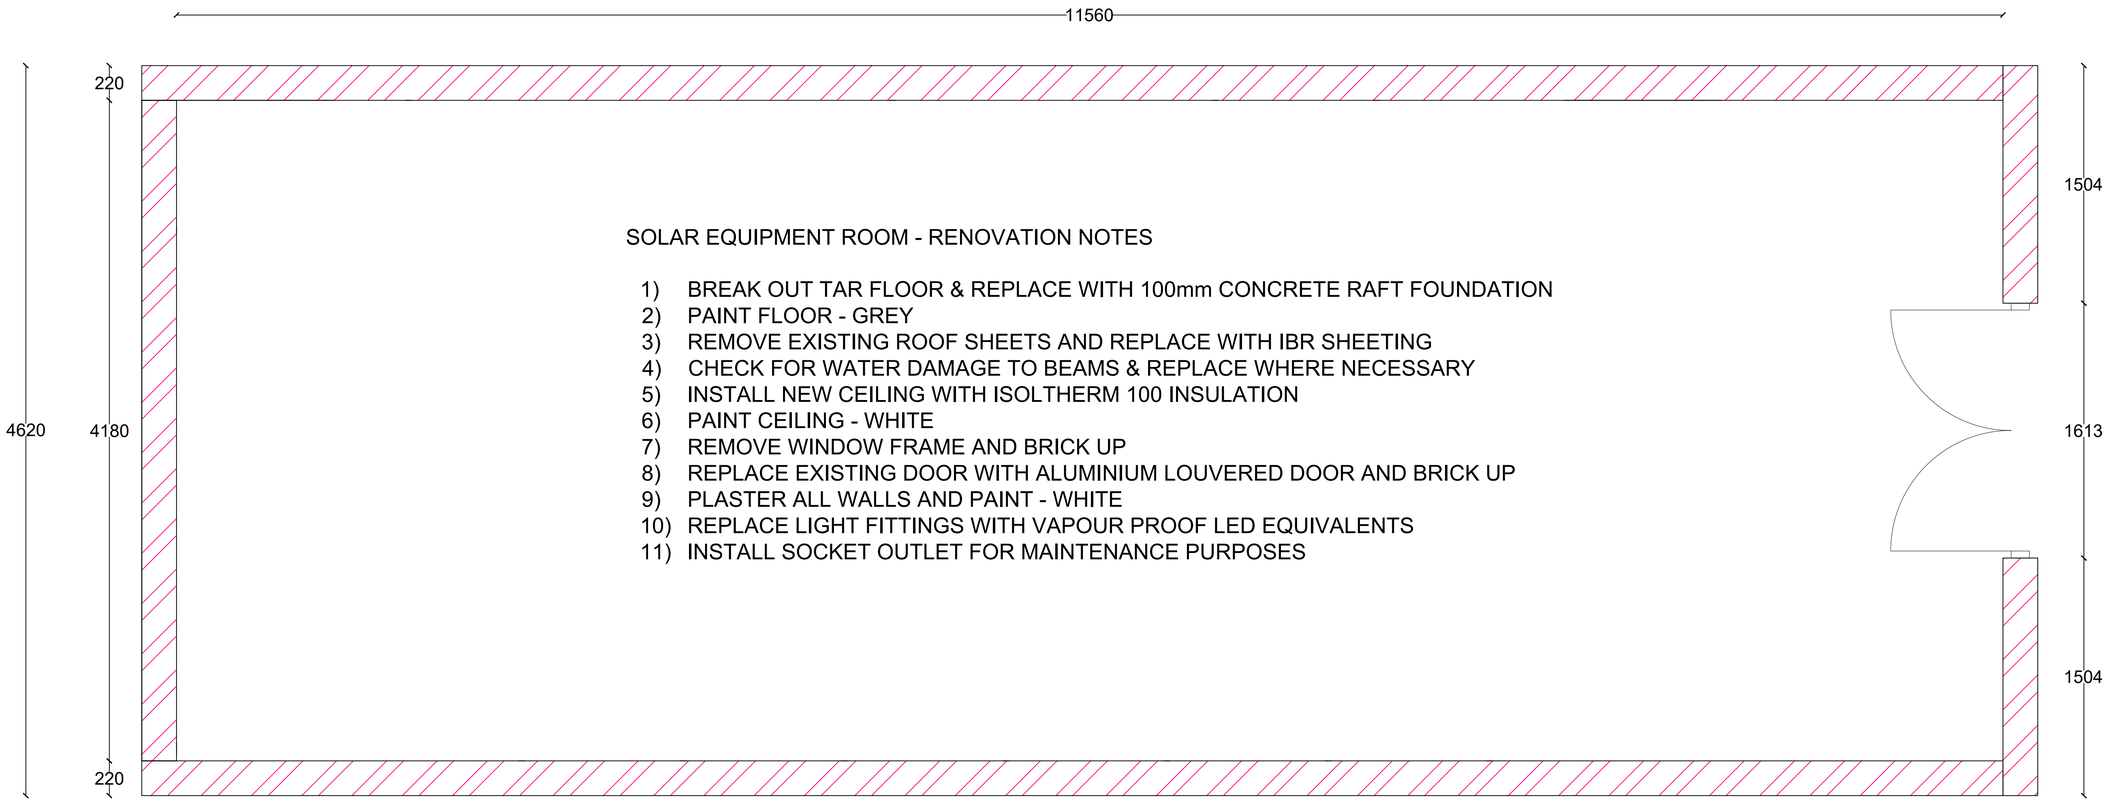

SOLAR EQUIPMENT ROOM - RENOVATION NOTES

1) BREAK OUT TAR FLOOR & REPLACE WITH 100mm CONCRETE RAFT FOUNDATION
2) PAINT FLOOR - GREY
3) REMOVE EXISTING ROOF SHEETS AND REPLACE WITH IBR SHEETING
4) CHECK FOR WATER DAMAGE TO BEAMS & REPLACE WHERE NECESSARY
5) INSTALL NEW CEILING WITH ISOLTHERM 100 INSULATION
6) PAINT CEILING - WHITE
7) REMOVE WINDOW FRAME AND BRICK UP
8) REPLACE EXISTING DOOR WITH ALUMINIUM LOUVERED DOOR AND BRICK UP
9) PLASTER ALL WALLS AND PAINT - WHITE
10) REPLACE LIGHT FITTINGS WITH VAPOUR PROOF LED EQUIVALENTS
11) INSTALL SOCKET OUTLET FOR MAINTENANCE PURPOSES

SOLAR EQUIPMENT ROOM - RENOVATION PLAN

REVISIONS

No	Date	Revision Description	By

Client:

SAIAB
22 Somerset Rd
Grahamstown
6140

Tel: 046 603 5800

Electrical & Mechanical Engineers:

Carifro Consulting Eng.
4 Belgrave Road
Southernwood
East London, 5213
Tel: 043 743 8266
Cell: 082 900 7514

Project:

NRF SAIAB SOLAR INSTALLATION PROJECT

CONTRACT NO.: SAIAB-PA-000771

Drawing Title:

SOLAR EQUIPMENT ROOM RENOVATIONS

Date		Drawn	DC
29-08-2023		Checked	GM
Scale	1:100	Approved	LLN

Workstage

RFQ

Drawing Number: E2310/NRF/RFQ/001

Revision: 0