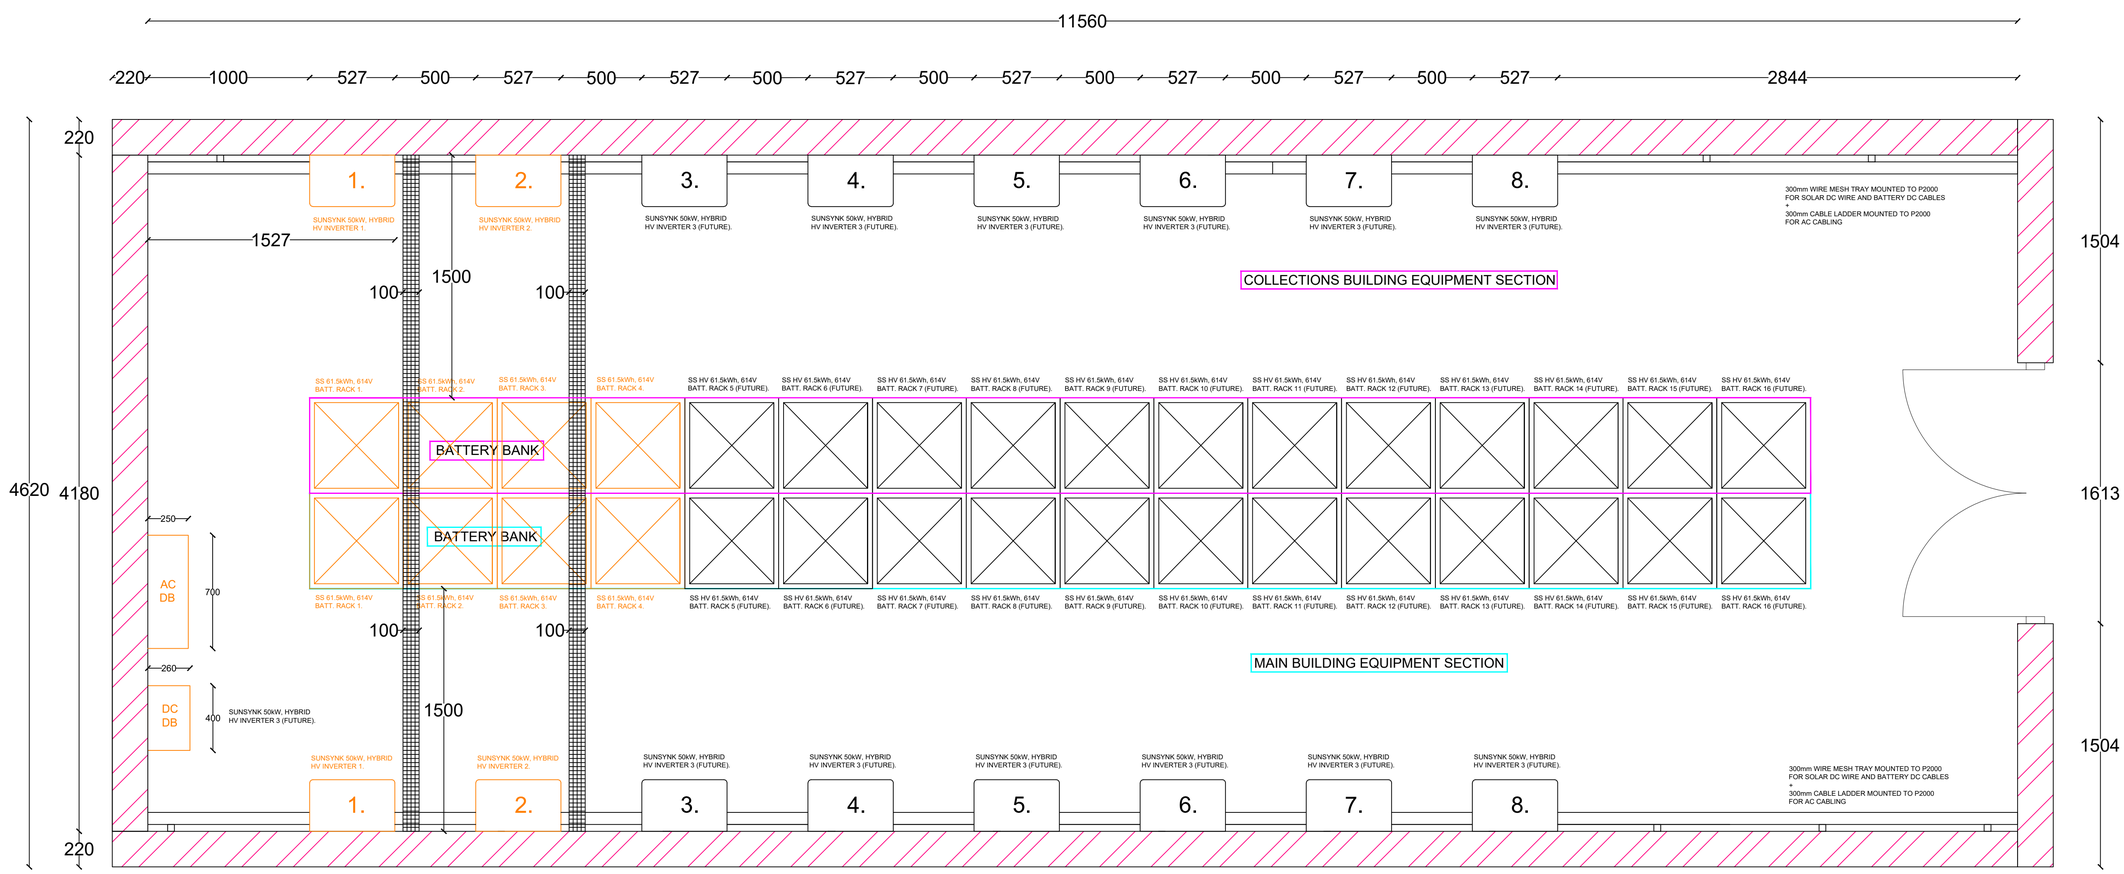

SOLAR EQUIPMENT ROOM - PLAN VIEW

REVISIONS

No	Date	Revision Description	By

Client:

SAIAB
22 Somerset Rd
Grahamstown
6140

Tel: 046 603 5800

Electrical & Mechanical Engineers:

Carifro Consulting Eng.
4 Belgrave Road
Southernwood ,
East London, 5213
Tel: 043 743 8266
Cell: 082 900 7514

Project:

NRF SAIAB SOLAR INSTALLATION PROJECT

CONTRACT NO.: SAIAB-PA-000771

Drawing Title:

SOLAR EQUIPMENT ROOM LAYOUT

Date: 10-08-2023	Drawn	DC
	Checked	GM
Scale: 1:100	Approved	LLN

Workstage: TENDER

Drawing Number: E2310/NRF/100

Revision: 0