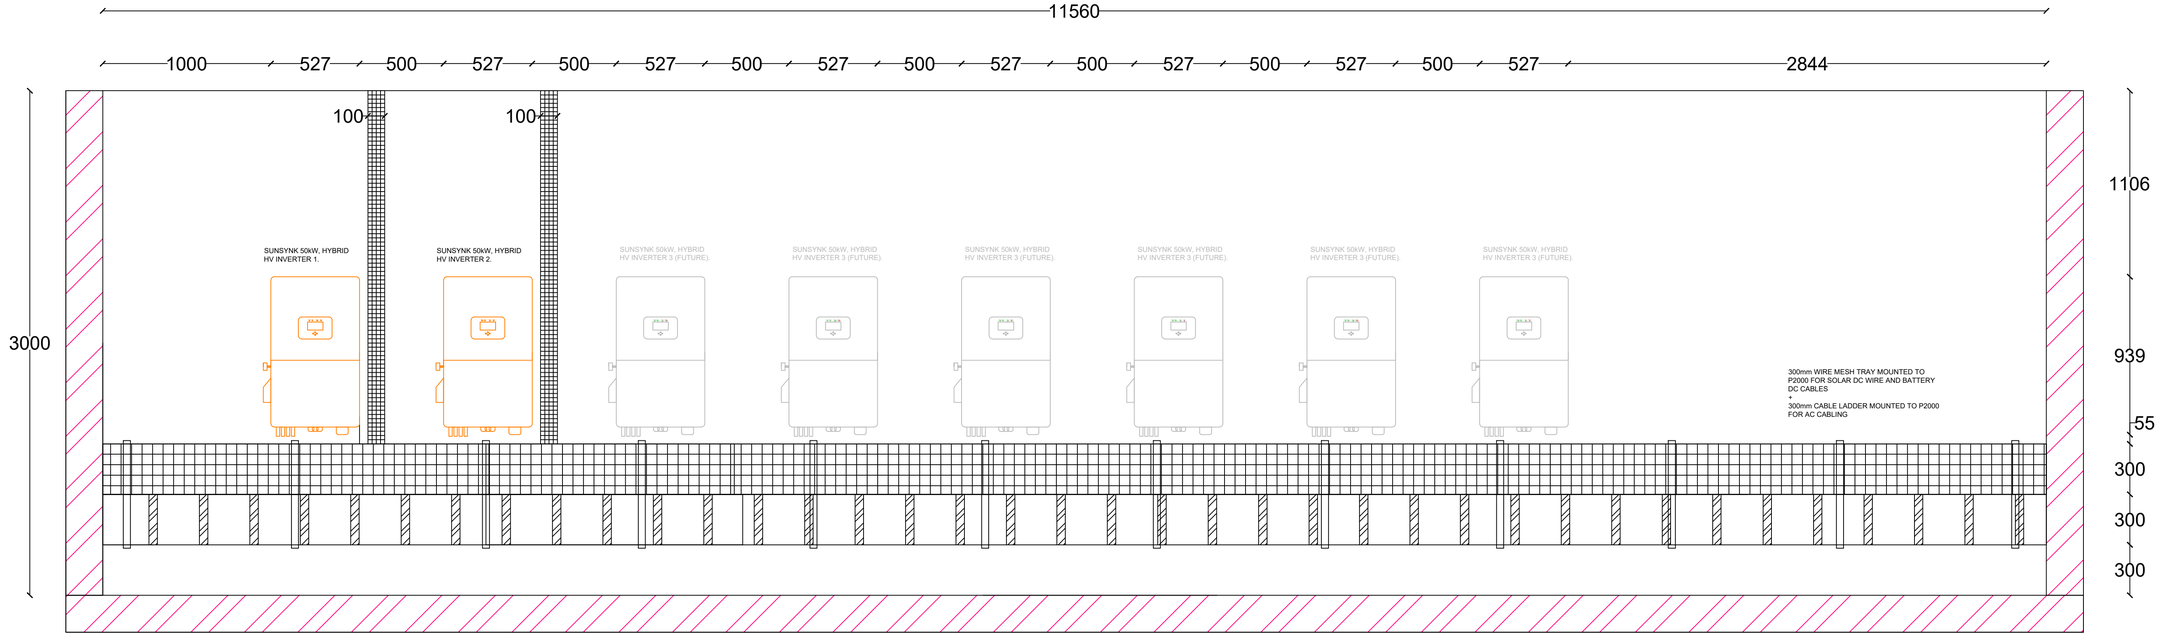

SOLAR EQUIPMENT ROOM - SECTION 2

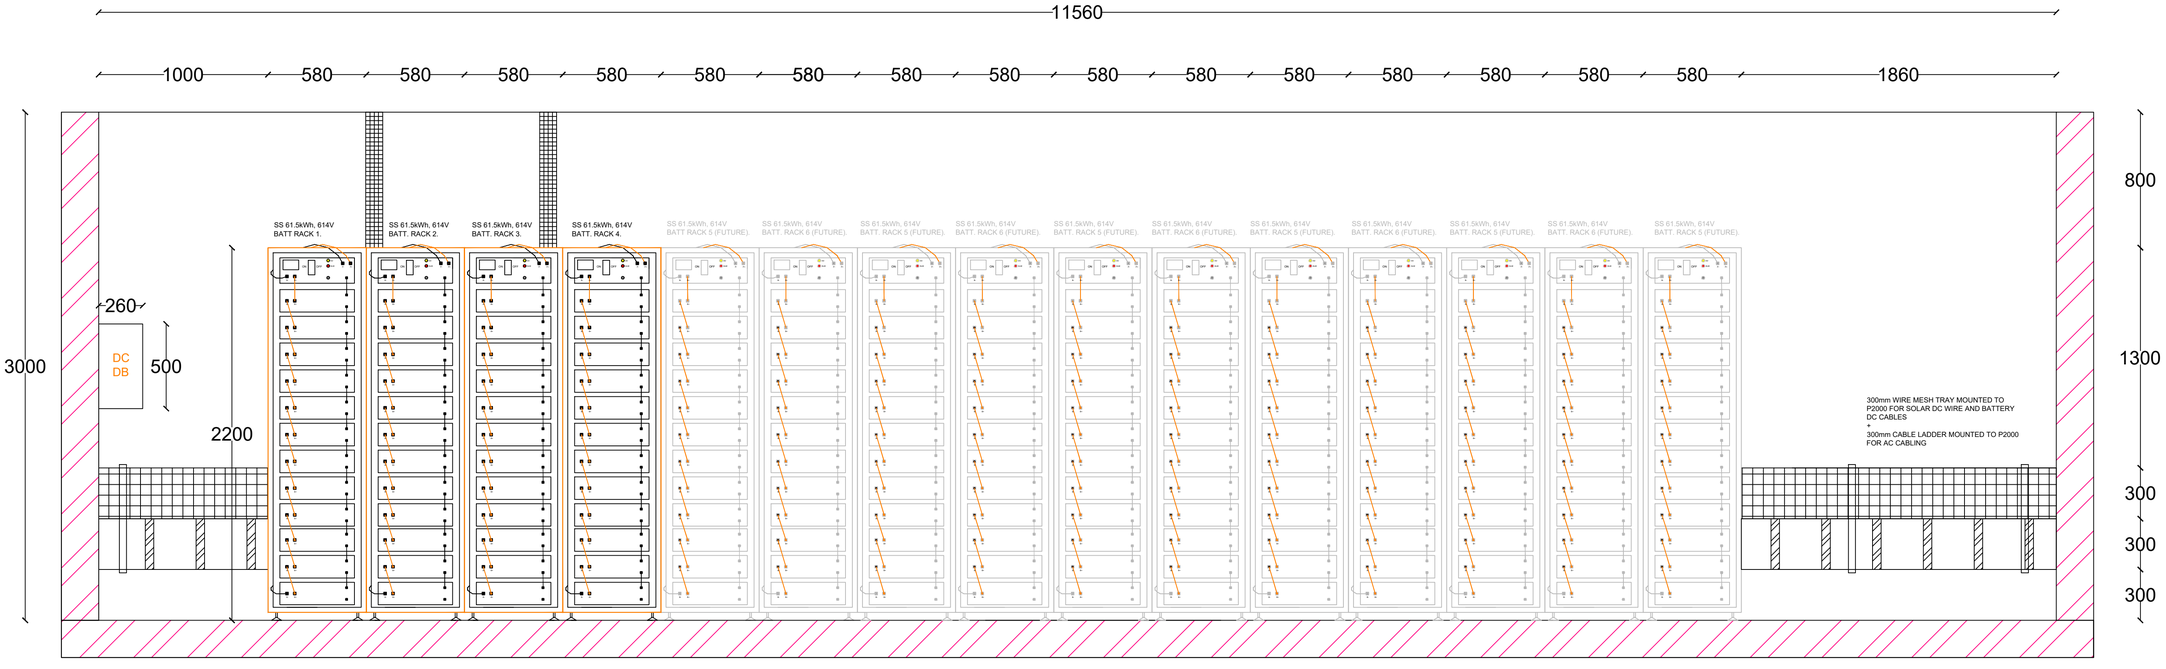

SOLAR EQUIPMENT ROOM - SECTION 1

REVISIONS

No	Date	Revision Description	By

Client:

SAIAB
22 Somerset Rd
Grahamstown
6140

Tel: 046 603 5800

Electrical & Mechanical Engineers:

Carifro Consulting Eng.
4 Belgrave Road
Southernwood
East London, 5213
Tel: 043 743 8266
Cell: 082 900 7514

Project:

NRF SAIAB
SOLAR INSTALLATION PROJECT

CONTRACT NO.: SAIAB-PA-000771

Drawing Title:

SOLAR EQUIPMENT ROOM ELEVATIONS

Date	10-08-2023	Drawn	DC
Scale	1:100	Checked	GM
		Approved	LLN

Workstage

TENDER

Drawing Number

E2310/NRF/101

Revision

0